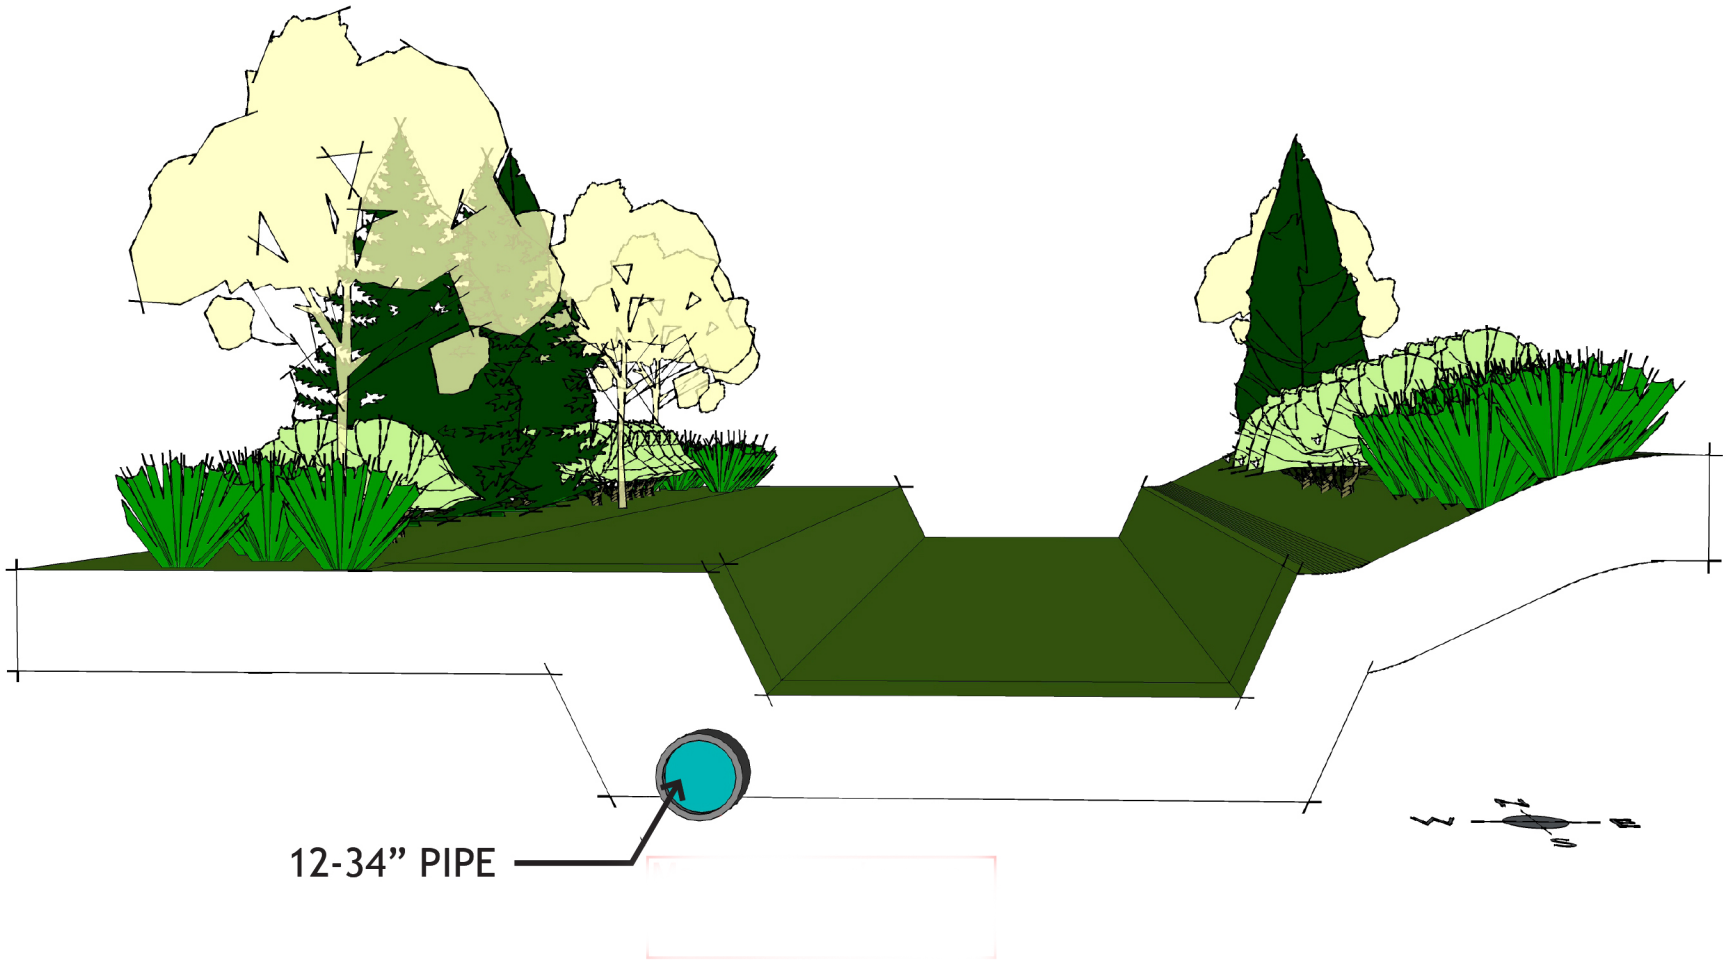


# Typical Section

1500 North - 4400 North (Logan and Northern Canal)

**LOGAN & NORTHERN CANAL**
Piping & Pressurization Project
*Cache-Highline Water Association*